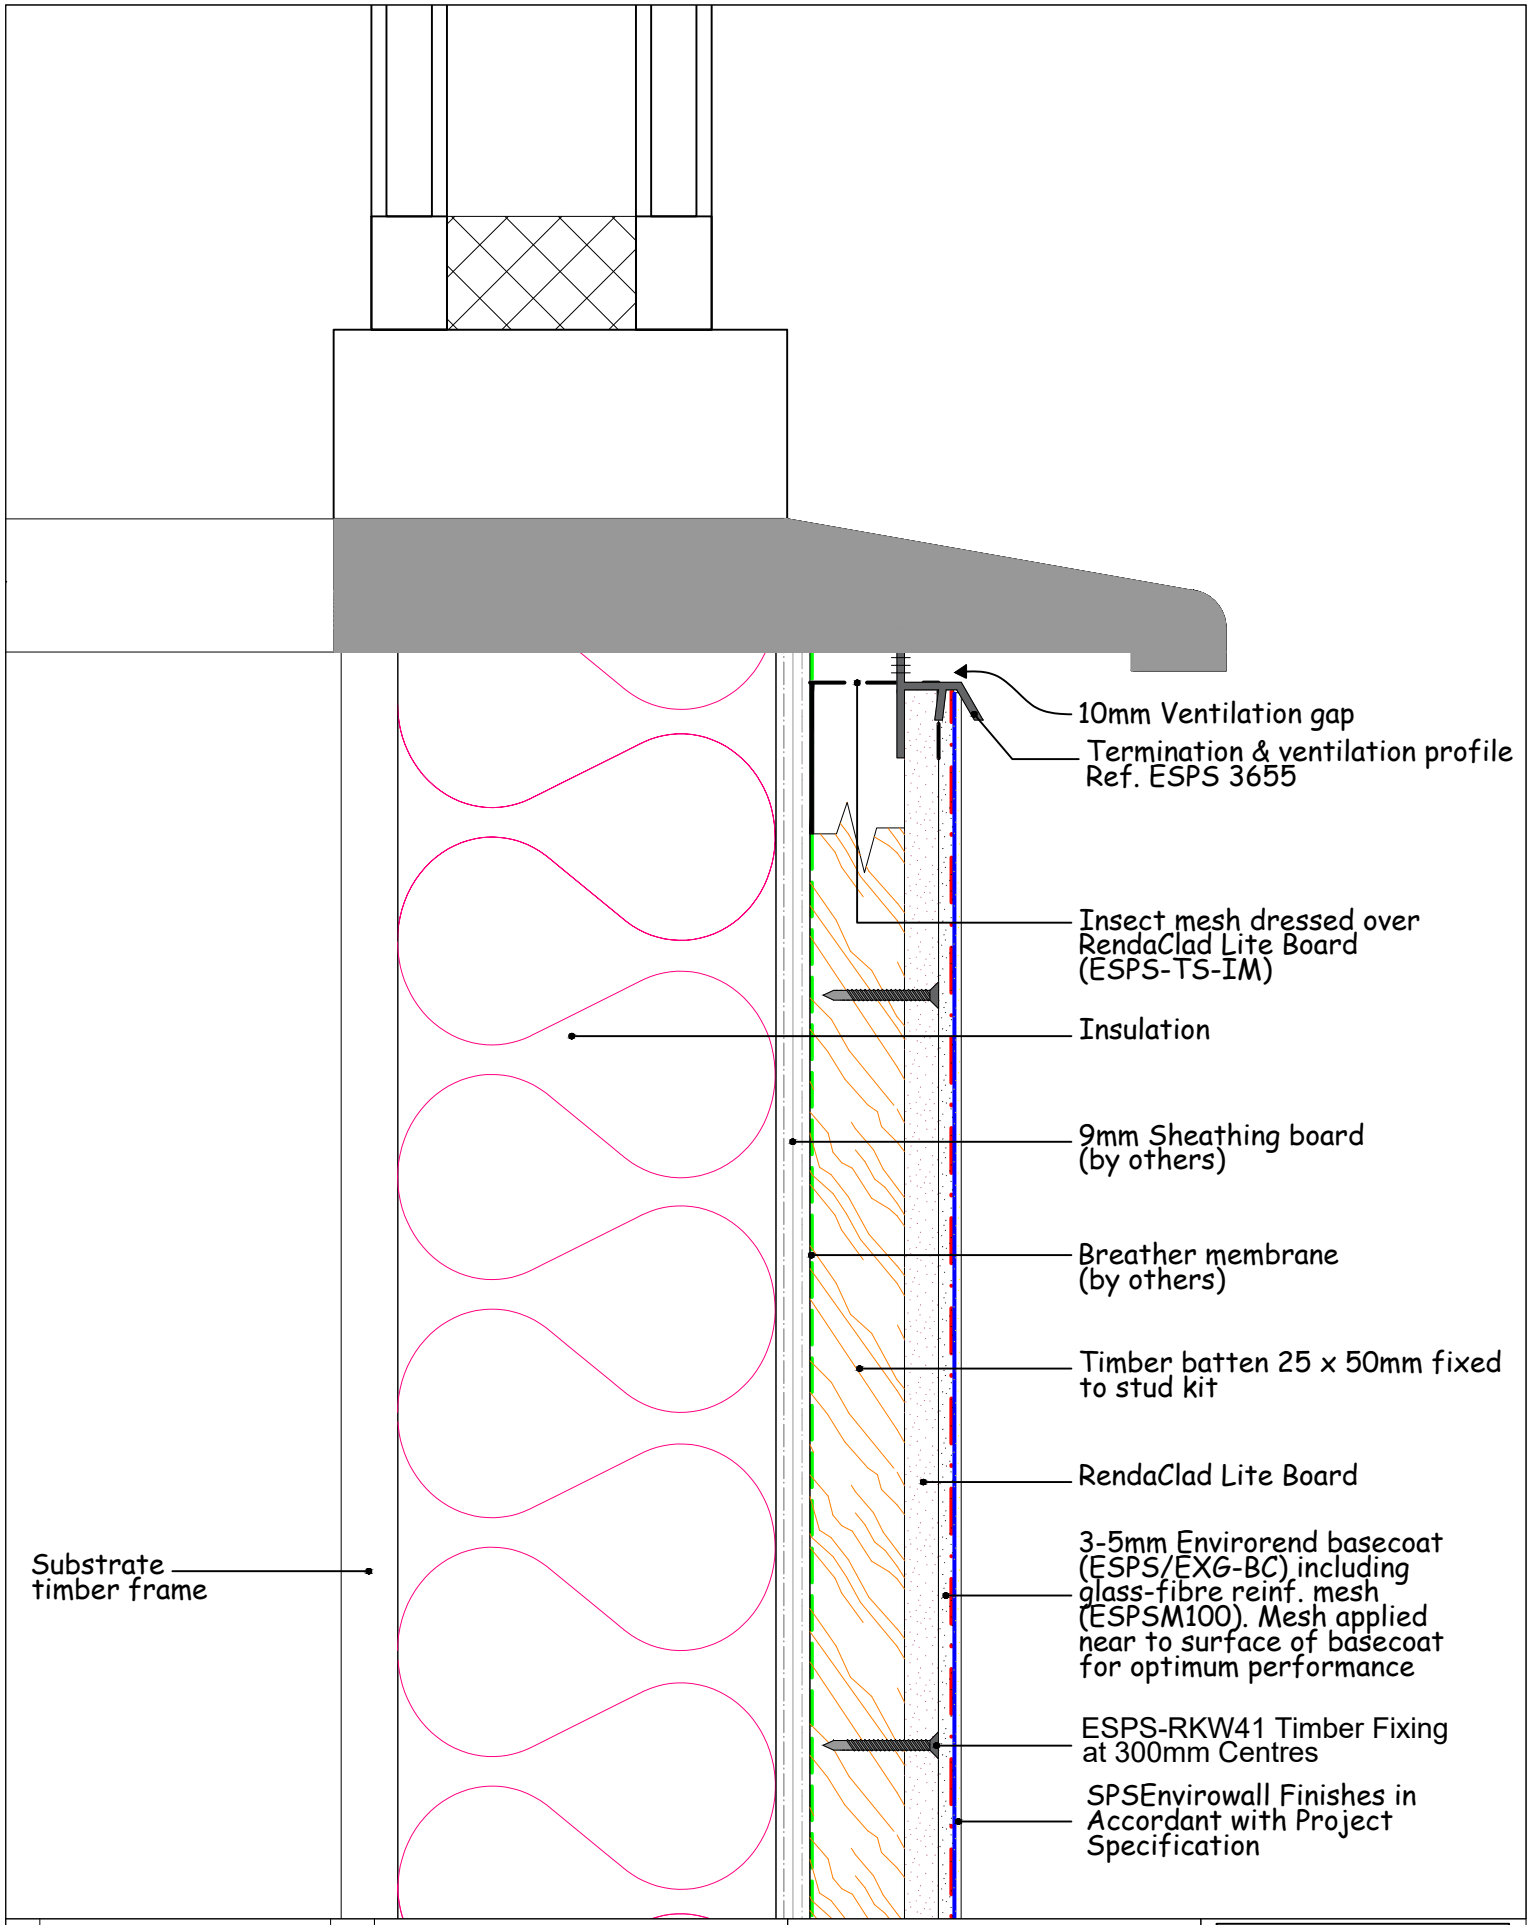

REV.	AMENDMENTS	DATE

PROJECT
SPSenvirowall Standard Details

DESCRIPTION
RendaClad onto Timber Battens

DETAIL
Window Cill Detail

DRAWING I.D.

PHASE ___ ISSUE ___

SYSTEM ID. No.

SCALE
1:2 @ A4

DATE
March 2017

DRAWN
Auto CAD

SPSenvirowall Limited
Orchard House
Aire Valley Business Centre
Keighley
Yorkshire
BD21 3DU
Telephone: 01535 661 633
Fax: 01535 661 933