Note:
RCM FV060
fixed in accordance with
Manufactures Recommendation

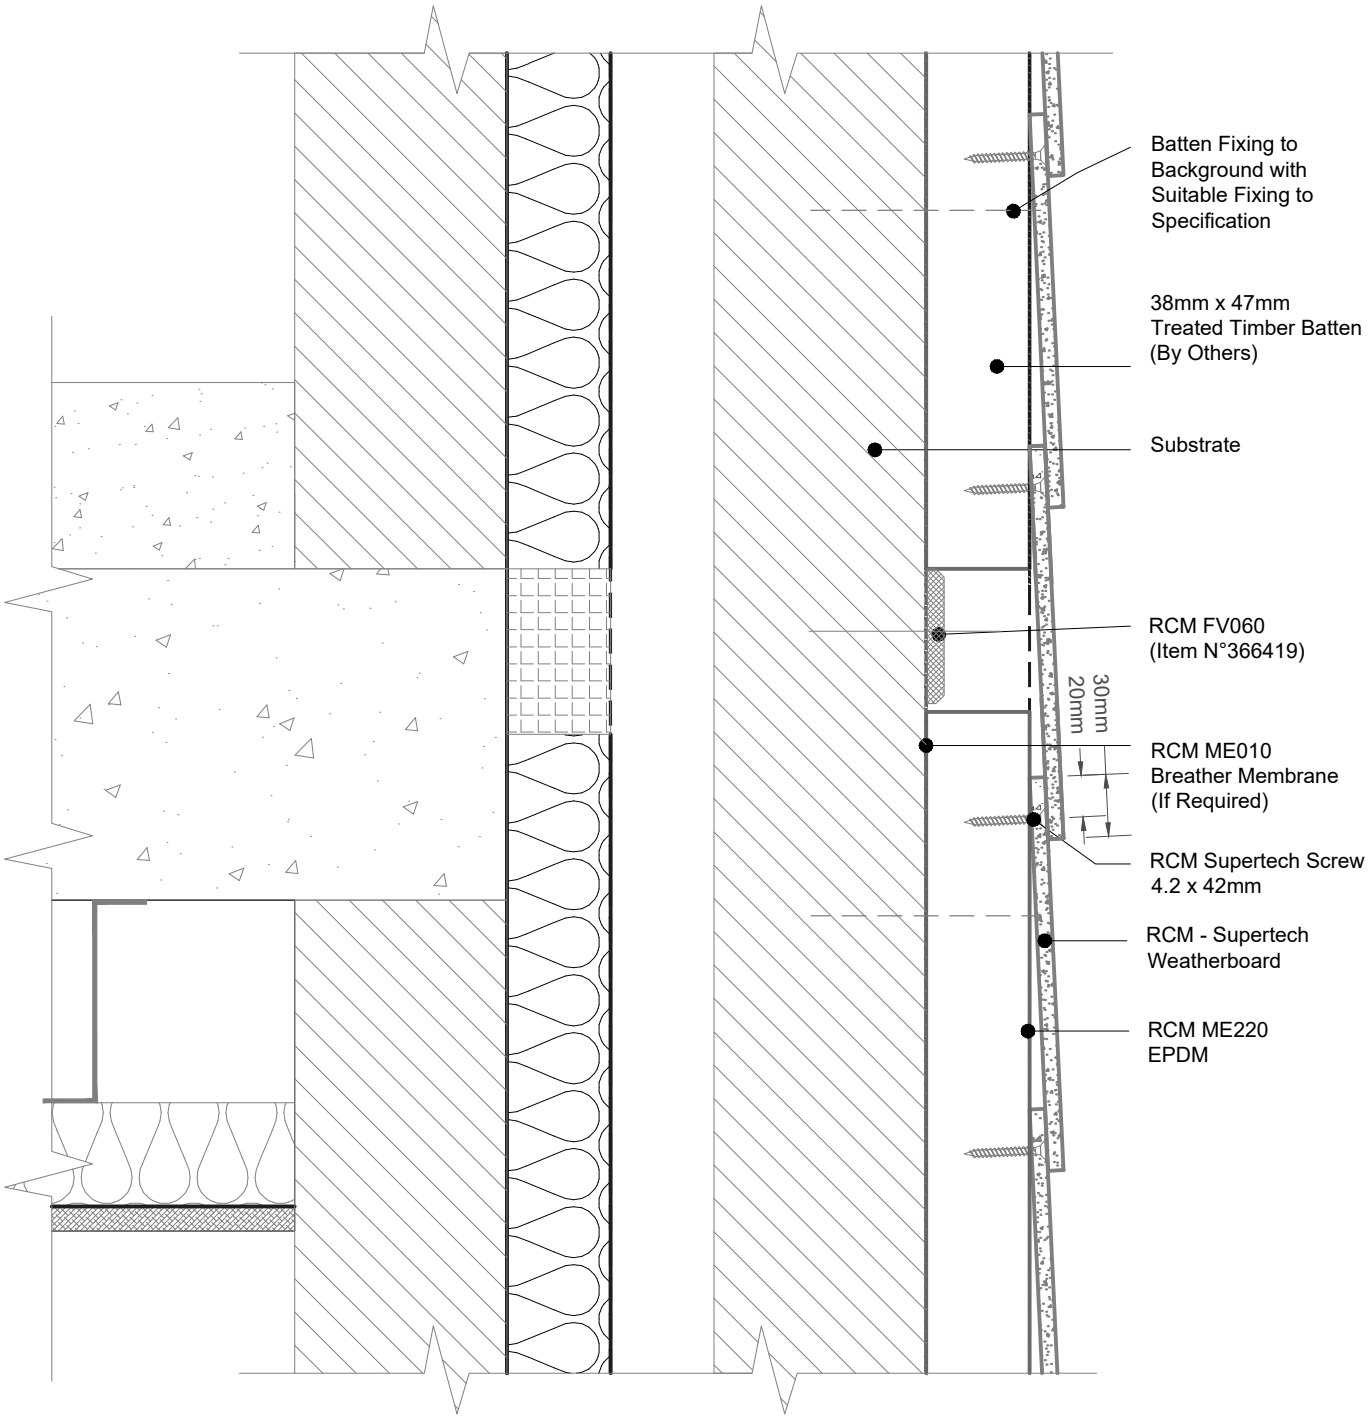

RCM BUILDING BOARDS & FACADES benx group of companies

Unit 25 - 27
Rosevale Rd,
Parkhouse Ind Est West,
Newcastle-under-Lyme,
Staffordshire,
ST5 7EF,
Telephone: 0800 612 4662
Email: info@rcmltd.biz

PROJECT: RCM
ISO No: 0000
DRAWING ID: PROJ020-0009
DESCRIPTION: Timber Batten Non NHBC Apartment Seperating Floor

DRAWN: DM	REV	DATE	NOTE	BY
CHECK: JB	001	11/04/21	First Release	D.M
A4@NTS				
DATE: 09/04/21				

All performance data & systems specifications are for systems constructed with materials & components as shown. The inclusion or substitution of any other manufactures materials or components invalidates both test data, system performance and compliance with CDM 2015. The information is provided and based upon details received,which are assumed to include all the relevant facts and data. While it is believed to be correct, we accept no liability for its accuracy, adequacy or completeness. Recipients must satisfy themselves as to its suitability as we do not accept responsibility for any claims or consequential loss. Acceptance of the content and subsequent design responsibility rests entirely with the recipients. Any subsequent design changes that affect the detail which we are not informed of in a written format will void this detail. None of the content may be copied without the prior approval from the Benx Group Technical Services Department. This statement should be read in conjunction with the standard terms and conditions of Benx Group.